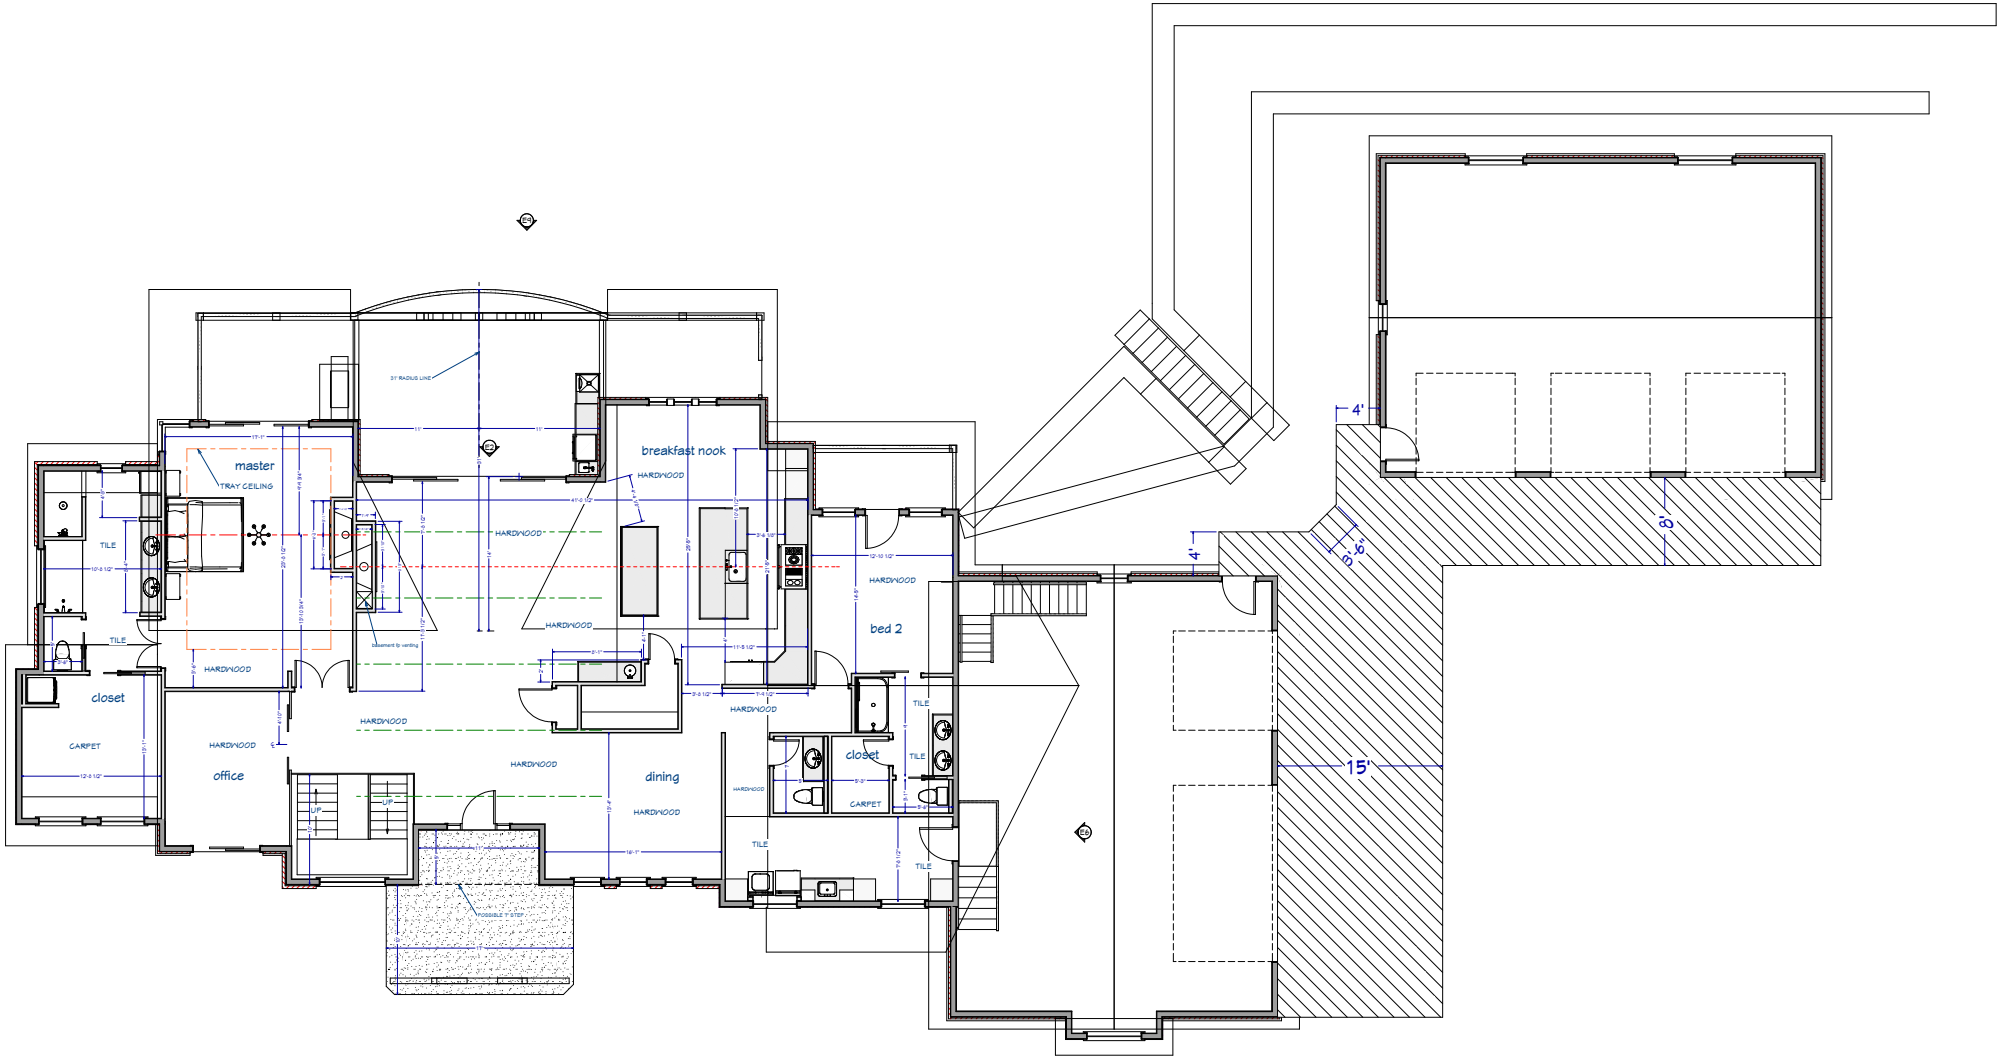
master
TRAY CEILING
TILE
closet
CARPET
HARDWOOD
office
breakfast nook
HARDWOOD
dining
bed 2
closet
CARPET
TILE
UP
4'
6'
6'
15'
6'

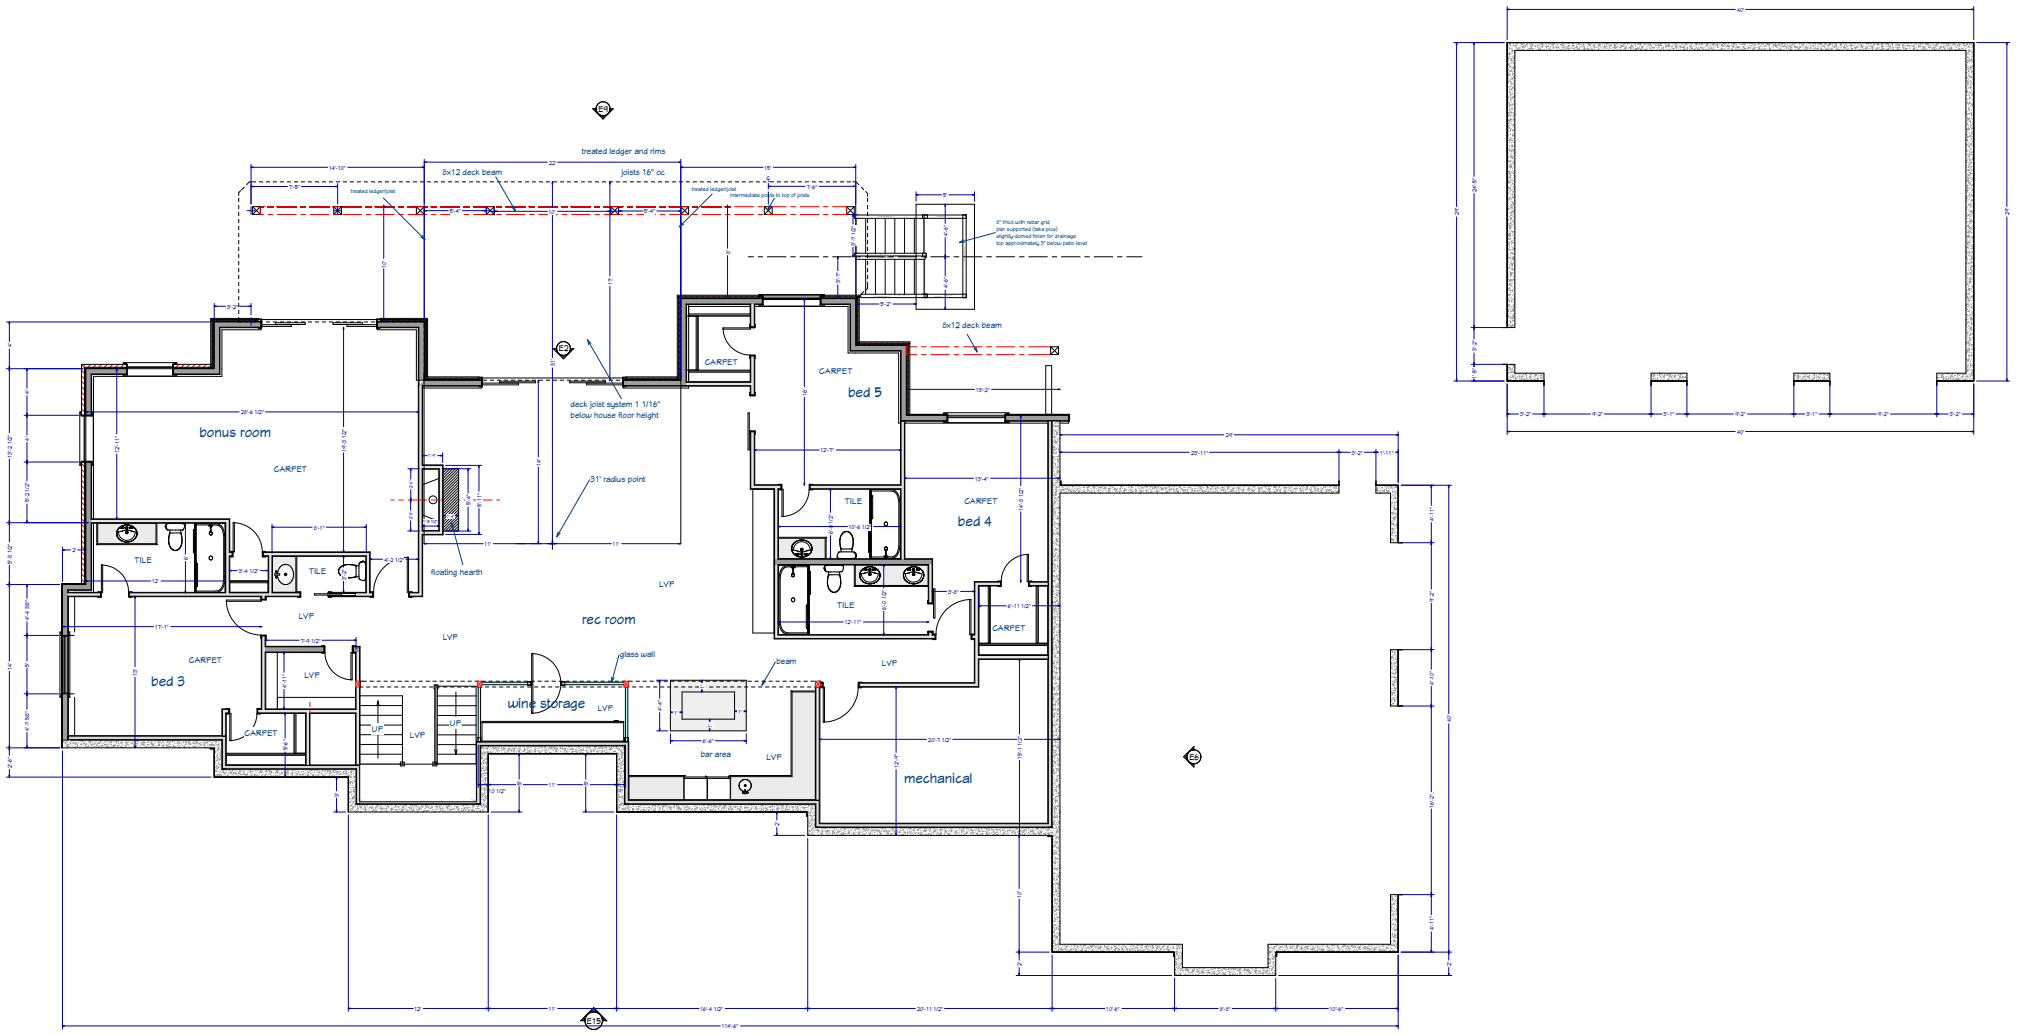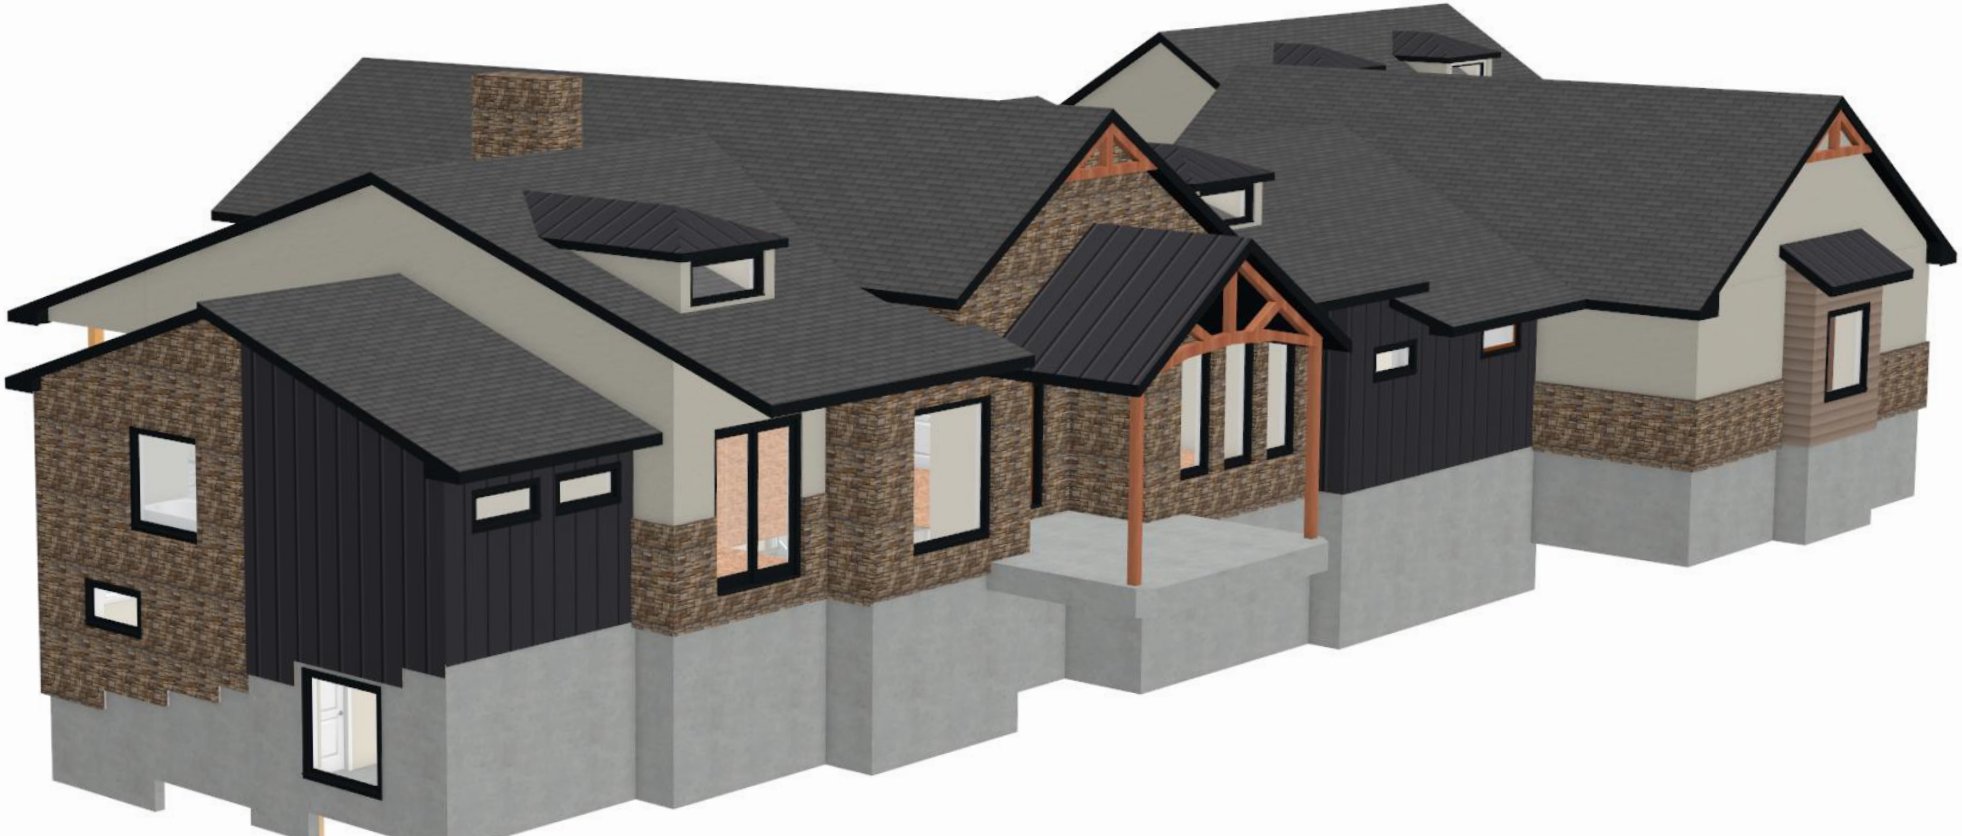
treated ledger and rims
8x12 deck beam
joists 16" oc
treated ledger/joist
intermediate posts to top of joists
3" thick with rebar grid
pier supported (take pics)
slightly-domed finish for drainage
top approximately 3' below patio level
8x12 deck beam
deck joist system 1 1/16"
below house floor height
31' radius point
floating hearth
bonus room
CARPET
TILE
LVP
rec room
bed 3
bed 5
bed 4
wine storage
glass wall
beam
bar area
mechanical
UP